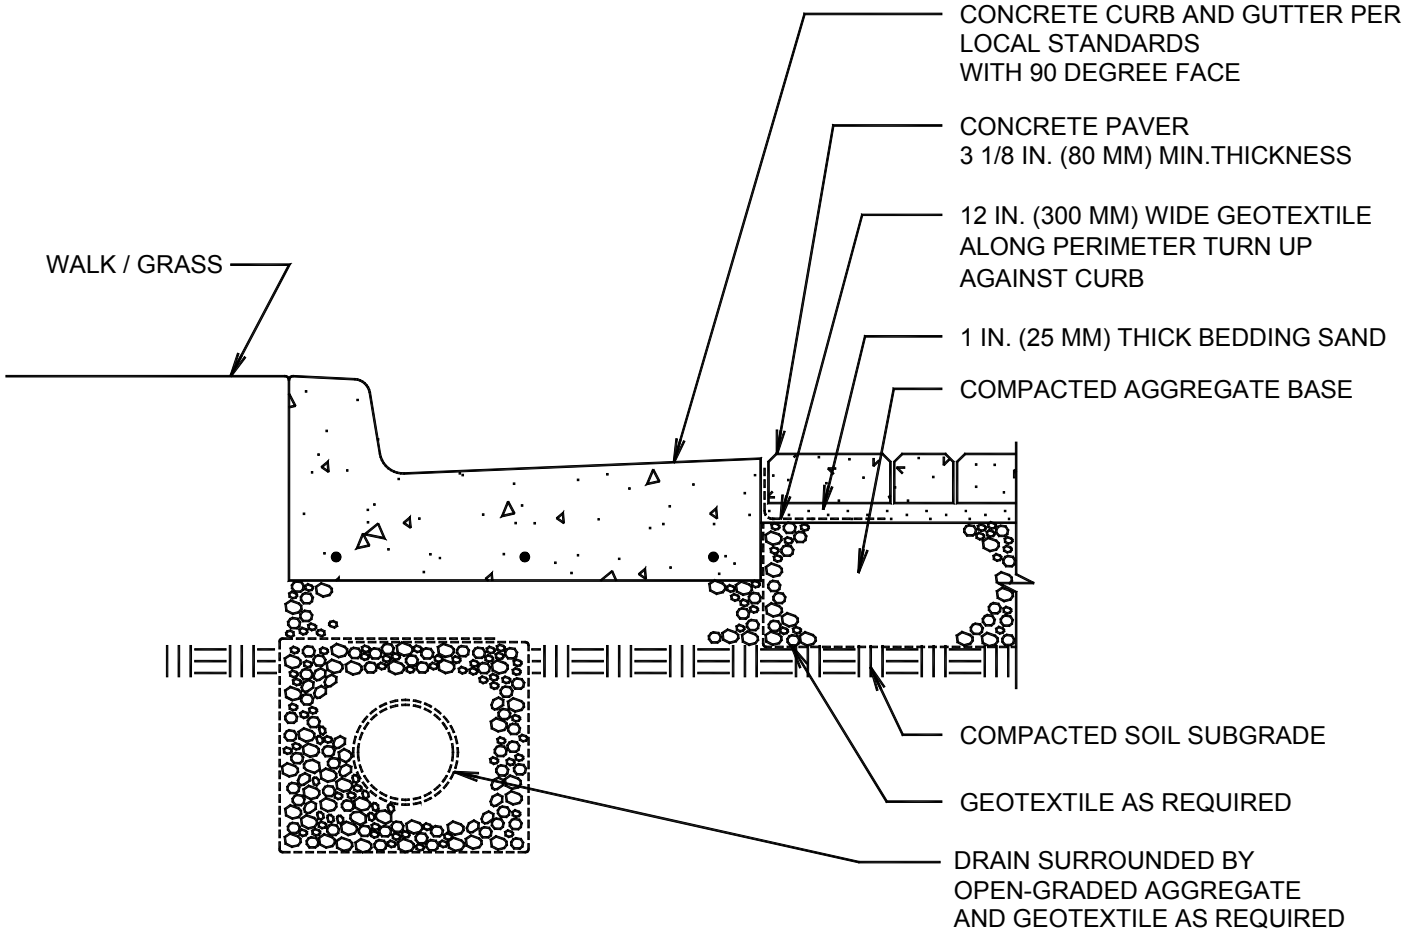

CONCRETE CURB AND GUTTER WITH CONCRETE PAVERS

DRAWING NO. ICPI-10

SCALE NO SCALE