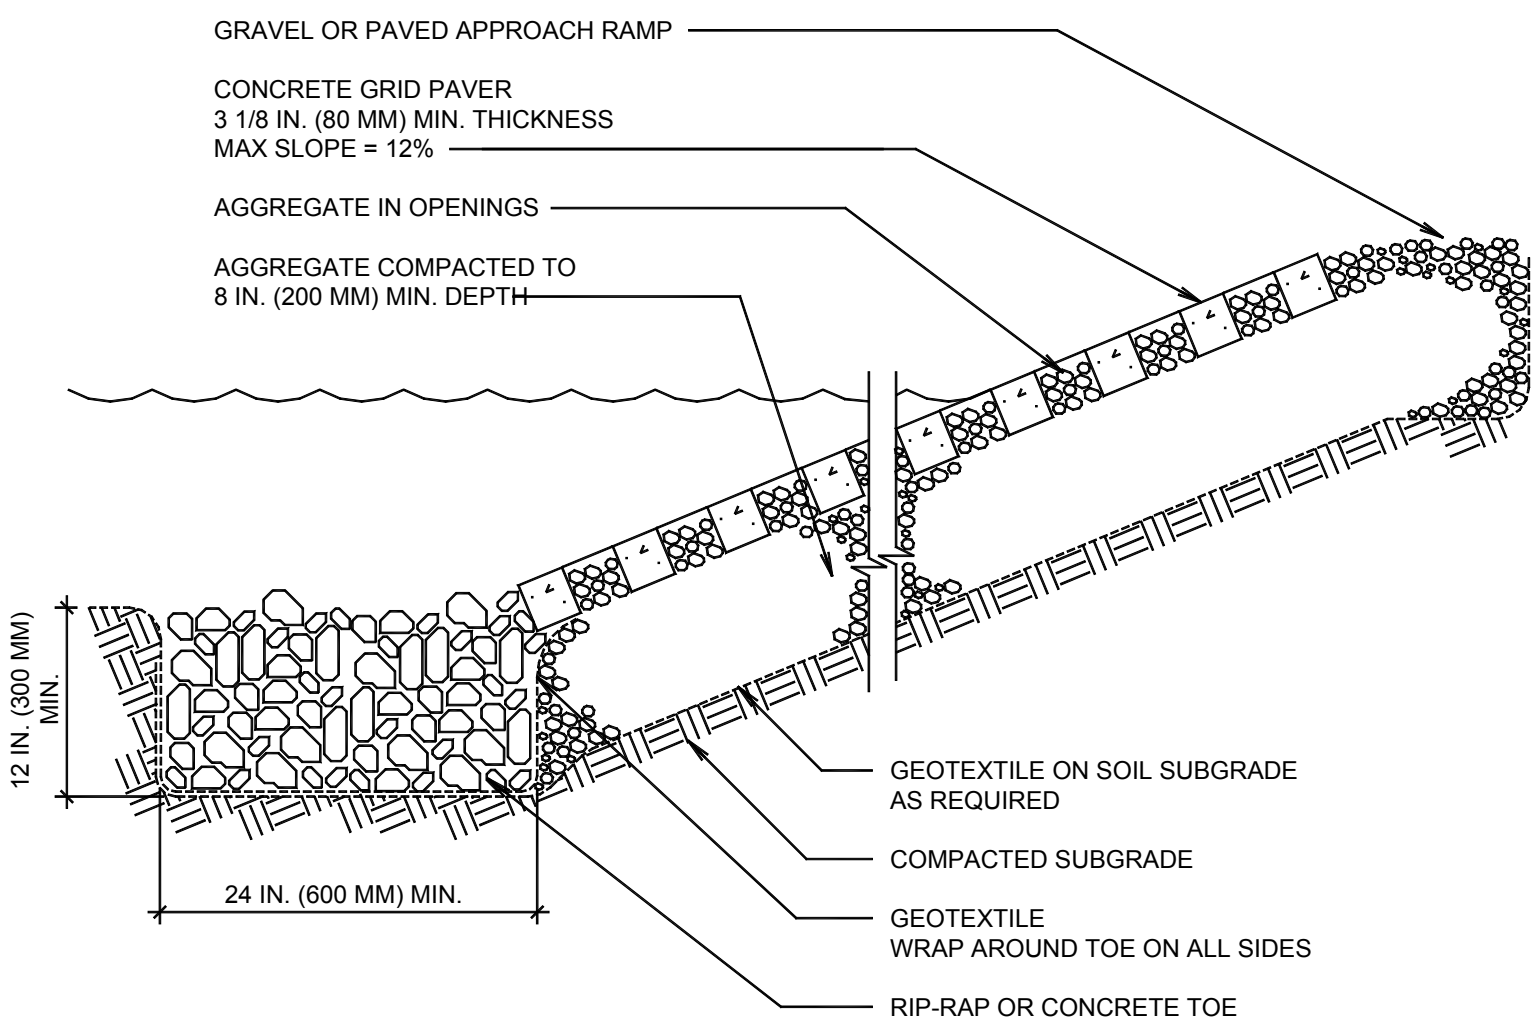

NOTE:
USE FOR NON-TIDAL FRESHWATER APPLICATIONS.

BOAT RAMP
CONCRETE GRID PAVEMENT

DRAWING NO.	ICPI-32
SCALE	NO SCALE